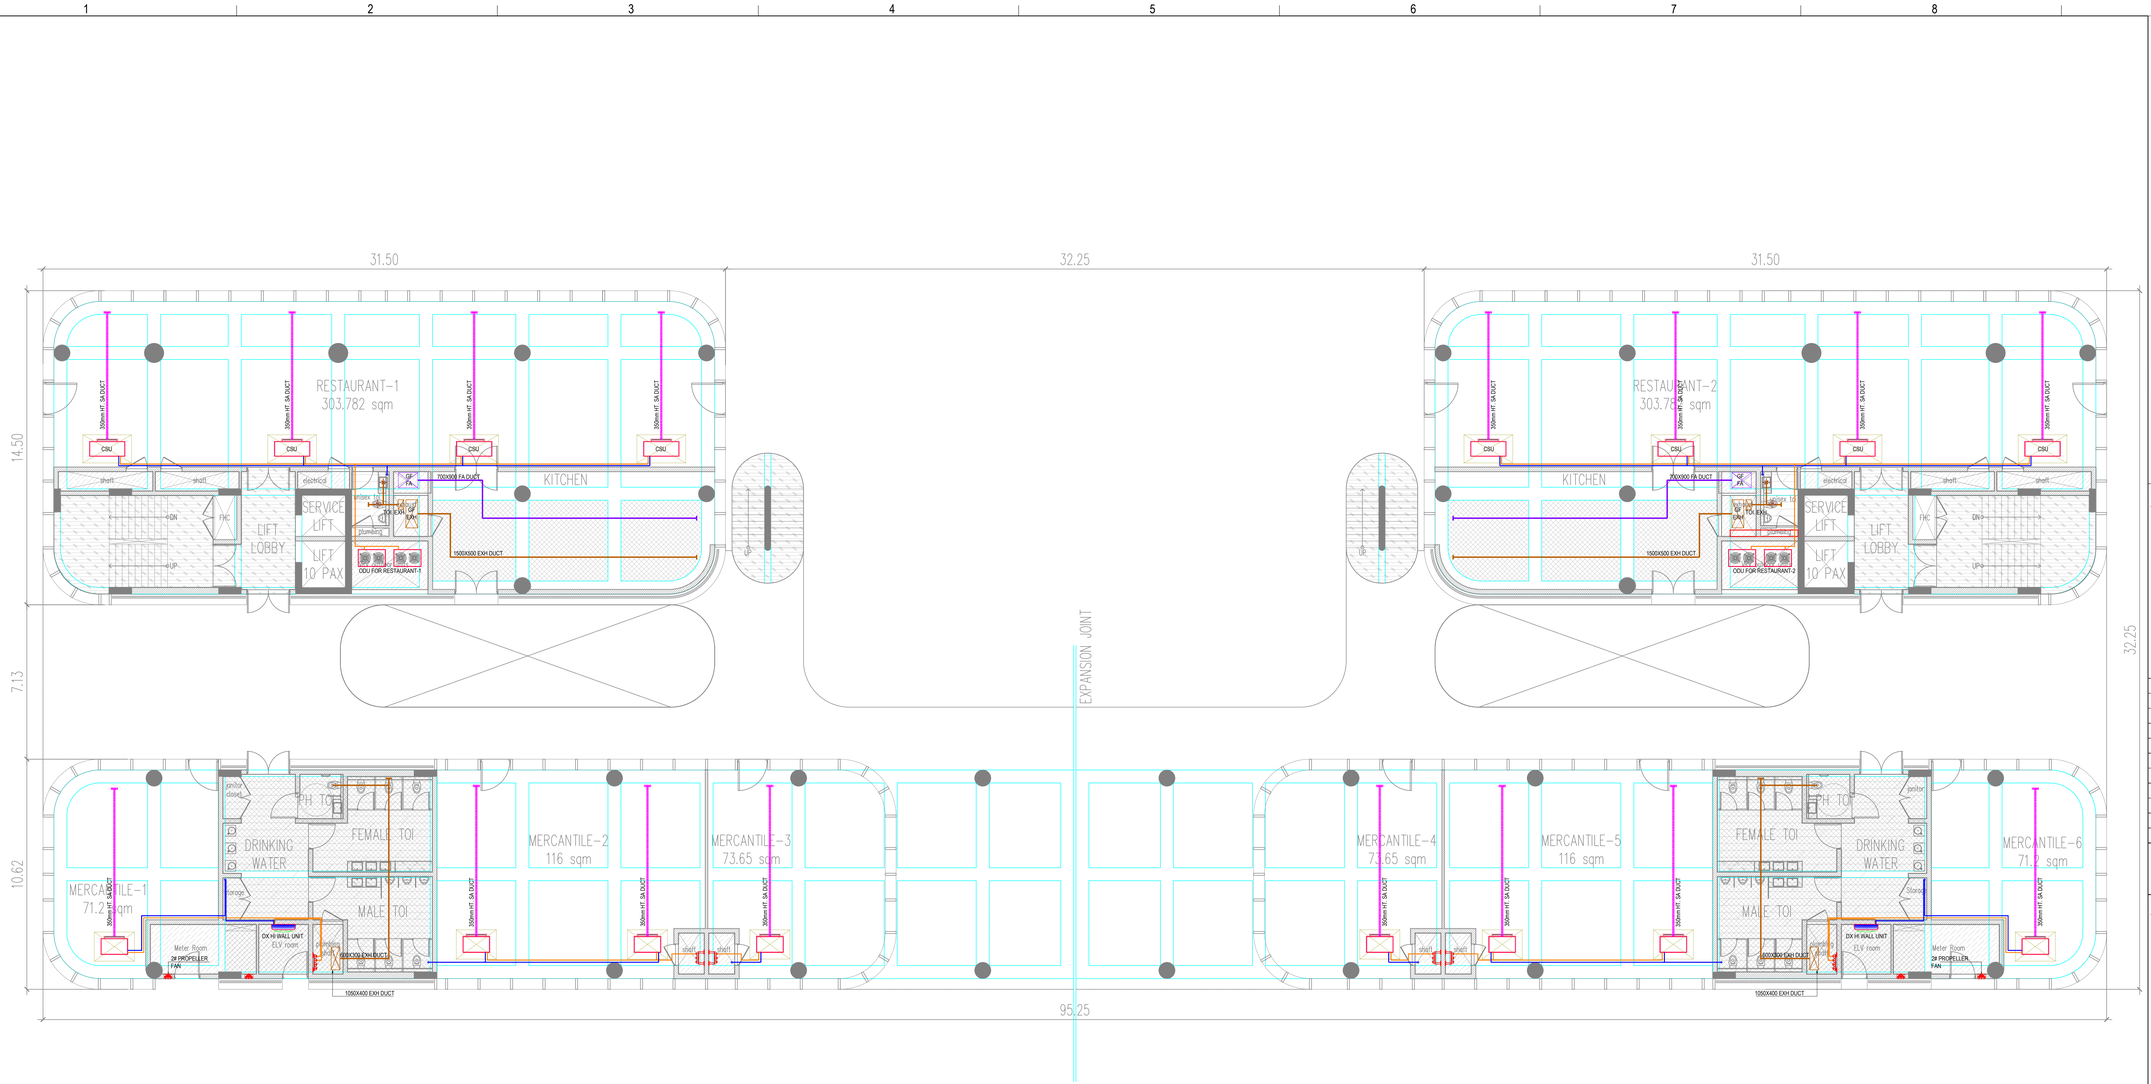


# GROUND FLOOR PLAN

HVAC LEGENDS:

| | |
|---|---|
| | CEILING SUSPENDED TYPE DUCTABLE UNIT (CSAHU) |
| | CABINET TYPE EXHAUST FAN |
| | CABINET TYPE EXHAUST FAN |
| | HI-WALL TYPE AC UNIT |
| | DX OUTDOOR UNIT |
| | EXHAUST DIFFUSER |
| | SUPPLY AIR DUCT |
| | FRESH AIR DUCT |
| | EXHAUST AIR DUCT |
| | VRF OUTDOOR UNIT |
| | REF. PIPE |
| | DRAIN PIPE |
| | PROPELLER TYPE EXHAUST FAN |
| | JET FAN |

NOTE:

1) Shown air washer, Dry scrubber & Exhaust fan for Kitchen Ventilation And indoor & Outdoor Equipments for Air conditioning are indicative only.
2) Allocated equipment's Space & Shafts / duct are with basic assumption as shown in tender specification.

## General Notes

1. DRAWINGS ARE THE COPYRIGHT PROPERTY OF **INI DESIGN STUDIO** (Formerly Stantec Consulting)
   THE DRAWINGS AND SPECIFICATIONS FOR THIS PROJECT ARE PROTECTED BY COPYRIGHT AND WILL NOT BE REPRODUCED, USED, OR DISTRIBUTED WITHOUT EXPRESS WRITTEN PERMISSION OF **INI DESIGN STUDIO.**
2. THESE DRAWINGS INDICATE IN GENERAL THE PROJECT IN TERMS OF BUILDING DESIGN CONCEPTS,THE DIMENSIONS OF THE BUILDINGS AND THE MAJOR BUILDING DESIGN ELEMENTS. AS INDICATED OR SPECIFIED. THE CONTRACTOR SHALL FINISH ALL ITEMS REQUIRED FOR THE PROPER EXECUTION AND COMPLETION OF THE DECISIONS OF THE **INI** AS TO THE ITEMS OF WORK INCLUDED WITHIN THE DOCUMENT SHALL BE FINAL AND COMBINING THE CONTRACTOR.
3. ALL DIMENSIONS ARE IN MILLIMETERS, UNLESS OTHERWISE MENTIONED /SPECIFIED.
4. DRAWINGS IN NO CASE SHALL BE SCALED AND ONLY WRITTEN DIMENSIONS SHALL BE FOLLOWED. LARGE SCALE DETAILS SHALL TAKE PRECEDENCE OVER SMALL SCALE DRAWINGS.
5. PARTITIONS AND WALLS SHOWN CENTERED ON COLUMN CENTER OR FLUSH-FACED WITH STRUCTURAL COLUMNS ARE NOT DIMENSIONED.
6. CONTRACTOR SHALL INFORM AND OBTAIN PERMISSION IN WRITING FROM THE **INI** BEFORE MAKING ANY DEVIATIONS FROM THE DRAWINGS.
7. ITEMS OF WORK REQUIRED ON ONE DRAWING OR IN ONE SECTION OF THE SPECIFICATIONS HAVE THE SAME FORCE AND EFFECT AS IF REQUIRED IN ALL DRAWINGS, OR IN ALL SECTIONS OF THE SPECIFICATIONS.
8. PLINTH LEVELS TO BE DECIDED ON SITE WITH REFERENCE TO LEVELS ON THE SITE IN CONSULTATION WITH BUILDING DESIGN DRAWINGS.
9. FOR DOOR AND WINDOWS SCHEDULE REFER DRAWING NO. _____
10. FOR ROOM FINISH SCHEDULE REFER DRAWING NO. _____
11. RAIN WATER DRAIN PIPES OR SLEEVES THROUGH BEAMS AND CURBING TO BE INSTALLED WHILE CASTING AS PER THE POSITIONS SHOWN.
12. FOR DIMENSIONS, LOCATIONS AND DETAILS OF ALL STRUCTURAL MEMBERS REFER STRUCTURAL DRAWINGS.
13. DIMENSIONS ON ALL ELEVATIONS AND SECTIONS SHOWN ON BUILDING DESIGN DRAWINGS ARE SHOWN AS TOP OF UN-FINISHED FLOOR LEVEL UNLESS OTHERWISE MENTIONED.
14. ALL DRAWINGS SHALL BE READ IN CONJUNCTION WITH ALL OTHER CONSULTANTS' DRAWINGS, TOGETHER WITH THE SPECIFICATIONS. DISCREPANCIES AND / OR AMBIGUITIES, IF ANY, SHALL BE BROUGHT TO THE NOTICE OF THE **INI** AND CLARIFICATIONS SHALL BE MADE PRIOR TO EXECUTION.
15. THE CONTRACTOR SHALL COORDINATE ALL MECHANICAL FLOOR AND WALL SLEEVES AND SHAFTS IN CONCRETE SLABS AND WALLS WITH MECHANICAL, PLUMBING, FIRE PROTECTION, ELECTRICAL,STRUCTURAL AND BUILDING DESIGN DRAWINGS.
16. NOTES APPEARING ON VARIOUS DRAWINGS FOR DIFFERENT SYSTEMS AND MATERIAL SHEET SHALL BE REVIEWED AND NOTES ON ANY ONE DRAWING SHALL BE APPLIED TO RELATED DRAWINGS AND DETAILS.

THESE DRAWINGS ARE NOT CONSTRUCTION DRAWINGS AND THEY DO NOT PURPOSE TO DO SO. THEY ARE TENDER STAGE DRAWINGS FOR TENDERING PURPOSE OF THE BUILDING AND MODIFICATIONS ARE TO BE POSSIBLY EXPECTED IN FINAL CONSTRUCTION DRAWINGS.

ADEQUACY CHECK-BY CONTRACTOR

Contractors are required to comprehensively review this drawing and revert
Within 10 working days to the architects with any of the following
1. Missing information in the drawings.
2. Request for revision in construction details w.r.t ease of construction.
3. Request for clarifications regarding Tender / Non-tender items.

This check is to ensure that revisions in drawing are not sought during
The construction process, thus ensuring timely completion of the project.

## Legend

| Rev | | Date | |
|---|---|---|---|
| R0 | Issued For Tender | 29/01/2026 | PJ |
| Rev | Purpose of Issue | Date | Authorized |

**TENDER DRAWING PACKAGE**

Key Plan

N

Project :
SRFDCL_RIVERSIDE SAVOURIES

Client :
Sabarmati Riverfront
Reconnecting Ahmedabad to its River


Design Consultant : INI DESIGN STUDIO (Formerly Stantec Consulting)
711 72, Titanium, Corporate Road, Satellite,Ahmedabad-380015
Phone: +91 79 66128010 / 711 72 Fax: +91 79 66128873
E-mail: info@inidesignstudio.com; Web:www.inidesignstudio.com
Design, MEPT Engineering, Interiors, Landscape, Urban Design, PMC, Master Planning, Urban & Regional Planning, Visualization & Research
INI DESIGN STUDIO
Ahmedabad I Mumbai I Pune I Kolkata


Parcel Name:

Drawing title:
HVAC LAYOUT
GROUND FLOOR PLAN (TYPICAL BLOCK)

INI Project Number:
124200602

| Original Scale | Drawn: | Checked: | Authorised: | Size: |
|---|---|---|---|---|
| 1:100 | ZS | SR | PJ | A0 |
| | Date : 29/01/2026 | Date : 29/01/2026 | Date : 29/01/2026 | |

Drawing Number: RS-M-201 Rev: R0

30 / 01 / 2026 - 11:49:16 AM

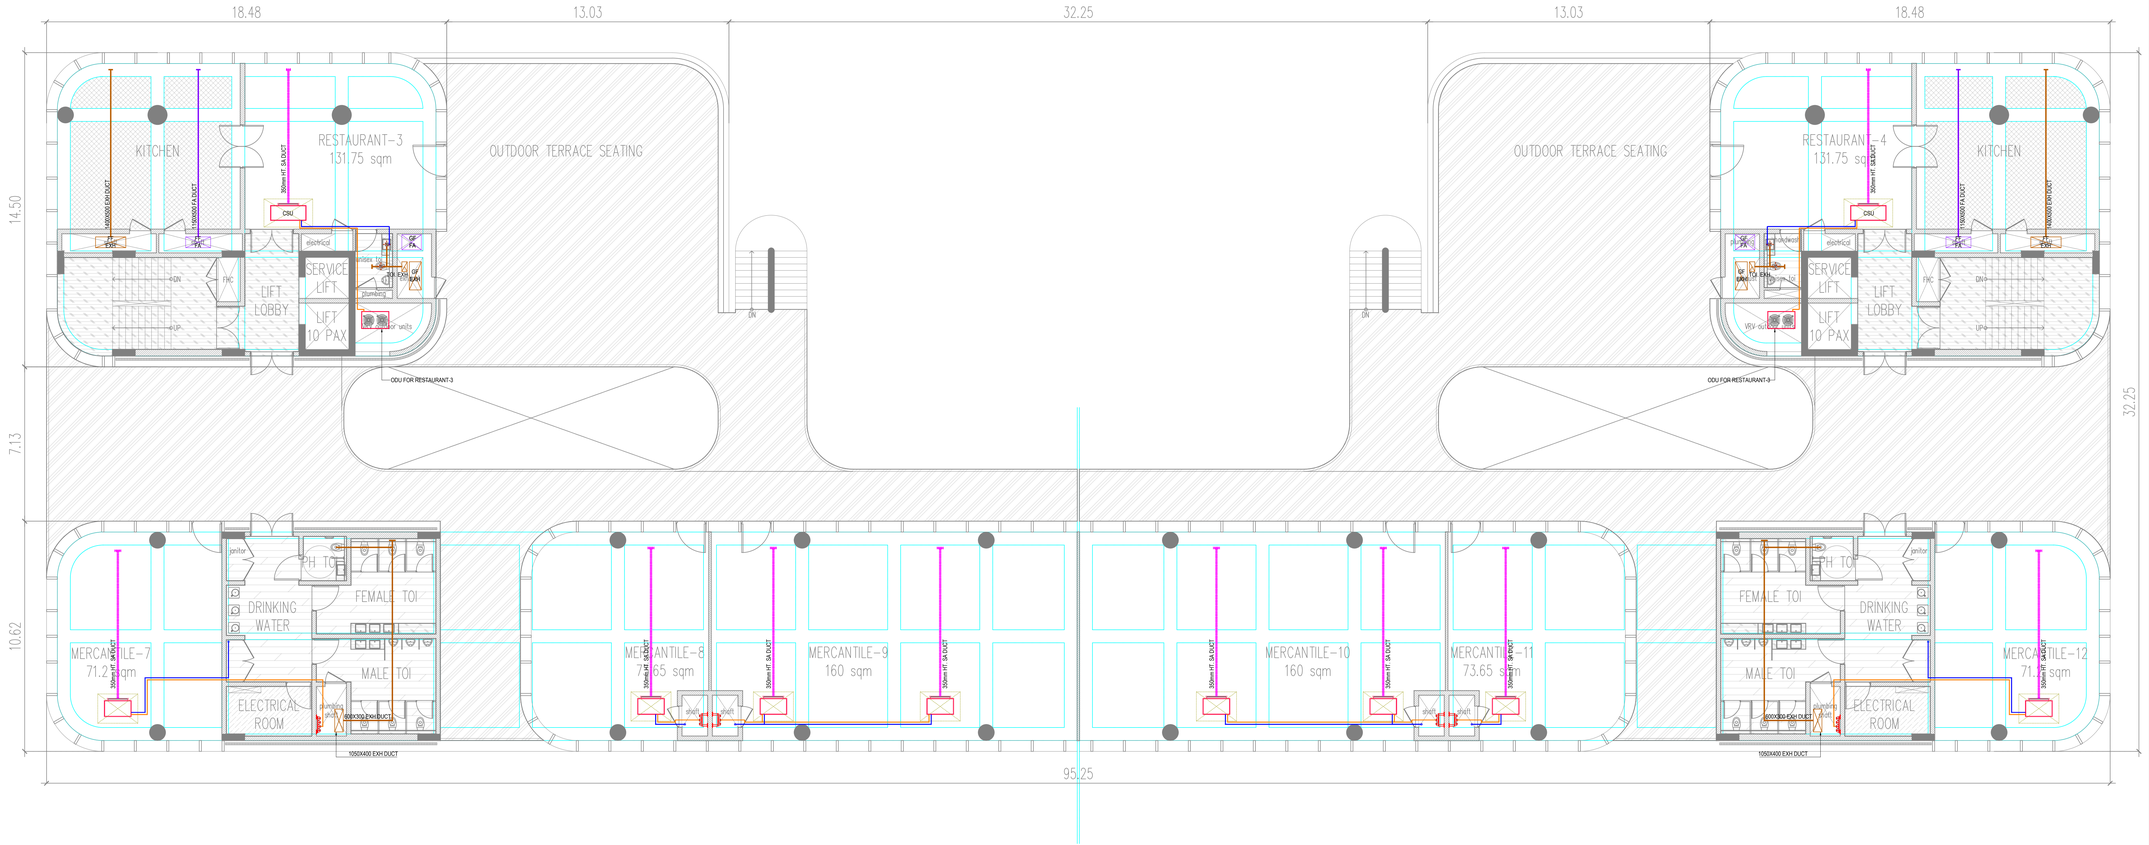


# FIRST FLOOR PLAN

HVAC LEGENDS:

| | |
|---|---|
| | CEILING SUSPENDED TYPE DUCTABLE UNIT (CSAHU) |
| | CABINET TYPE EXHAUST FAN |
| | CABINET TYPE EXHAUST FAN |
| | HI-WALL TYPE AC UNIT |
| | DX OUTDOOR UNIT |
| | EXHAUST DIFFUSER |
| | SUPPLY AIR DUCT |
| | FRESH AIR DUCT |
| | EXHAUST AIR DUCT |
| | VRF OUTDOOR UNIT |
| | REF. PIPE |
| | DRAIN PIPE |
| | PROPELLER TYPE EXHAUST FAN |
| | JET FAN |

NOTE:

1) Shown air washer, Dry scrubber & Exhaust fan for Kitchen Ventilation And indoor & Outdoor Equipments for Air conditioning are indicative only.
2) Allocated equipment's Space & Shafts / duct are with basic assumption as shown in tender specification.

## General Notes

1. DRAWINGS ARE THE COPYRIGHT PROPERTY OF **INI DESIGN STUDIO** (Formerly Stantec Consulting)
   THE DRAWINGS AND SPECIFICATIONS FOR THIS PROJECT ARE PROTECTED BY COPYRIGHT AND WILL NOT BE REPRODUCED, USED, OR DISTRIBUTED WITHOUT EXPRESS WRITTEN PERMISSION OF **INI DESIGN STUDIO.**
2. THESE DRAWINGS INDICATE IN GENERAL THE PROJECT IN TERMS OF BUILDING DESIGN CONCEPTS,THE DIMENSIONS OF THE BUILDINGS AND THE MAJOR BUILDING DESIGN ELEMENTS. AS INDICATED OR SPECIFIED, THE CONTRACTOR SHALL FINISH ALL ITEMS REQUIRED FOR THE PROPER EXECUTION AND COMPLETION OF THE DECISIONS OF THE **INI** AS TO THE ITEMS OF WORK INCLUDED WITHIN THE DOCUMENT SHALL BE FINAL AND COMBINING THE CONTRACTOR.
3. ALL DIMENSIONS ARE IN MILLIMETERS, UNLESS OTHERWISE MENTIONED /SPECIFIED.
4. DRAWINGS IN NO CASE SHALL BE SCALED AND ONLY WRITTEN DIMENSIONS SHALL BE FOLLOWED. LARGE SCALE DETAILS SHALL TAKE PRECEDENCE OVER SMALL SCALE DRAWINGS.
5. PARTITIONS AND WALLS SHOWN CENTERED ON COLUMN CENTER OR FLUSH-FACED WITH STRUCTURAL COLUMNS ARE NOT DIMENSIONED.
6. CONTRACTOR SHALL INFORM AND OBTAIN PERMISSION IN WRITING FROM THE **INI** BEFORE MAKING ANY DEVIATIONS FROM THE DRAWINGS.
7. ITEMS OF WORK REQUIRED ON ONE DRAWING OR IN ONE SECTION OF THE SPECIFICATIONS HAVE THE SAME FORCE AND EFFECT AS IF REQUIRED IN ALL DRAWINGS, OR IN ALL SECTIONS OF THE SPECIFICATIONS.
8. PLINTH LEVELS TO BE DECIDED ON SITE WITH REFERENCE TO LEVELS ON THE SITE IN CONSULTATION WITH BUILDING DESIGN DRAWINGS.
9. FOR DOOR AND WINDOWS SCHEDULE REFER DRAWING NO. _____
10. FOR ROOM FINISH SCHEDULE REFER DRAWING NO. _____
11. RAIN WATER DRAIN PIPES OR SLEEVES THROUGH BEAMS AND CURBING TO BE INSTALLED WHILE CASTING AS PER THE POSITIONS SHOWN.
12. FOR DIMENSIONS, LOCATIONS AND DETAILS OF ALL STRUCTURAL MEMBERS REFER STRUCTURAL DRAWINGS.
13. DIMENSIONS ON ALL ELEVATIONS AND SECTIONS SHOWN ON BUILDING DESIGN DRAWINGS ARE SHOWN AS TOP OF UN-FINISHED FLOOR LEVEL UNLESS OTHERWISE MENTIONED.
14. ALL DRAWINGS SHALL BE READ IN CONJUNCTION WITH ALL OTHER CONSULTANTS' DRAWINGS, TOGETHER WITH THE SPECIFICATIONS DISCREPANCIES AND / OR AMBIGUITIES, IF ANY, SHALL BE BROUGHT TO THE NOTICE OF THE **INI** AND CLARIFICATIONS SHALL BE MADE PRIOR TO EXECUTION.
15. THE CONTRACTOR SHALL COORDINATE ALL MECHANICAL FLOOR AND WALL SLEEVES AND SHAFTS IN CONCRETE SLABS AND WALLS WITH MECHANICAL, PLUMBING, FIRE PROTECTION, ELECTRICAL,STRUCTURAL AND BUILDING DESIGN DRAWINGS.
16. NOTES APPEARING ON VARIOUS DRAWINGS FOR DIFFERENT SYSTEMS AND MATERIAL SHEET SHALL BE REVIEWED AND NOTES ON ANY ONE DRAWING SHALL BE APPLIED TO RELATED DRAWINGS AND DETAILS.

THESE DRAWINGS ARE NOT CONSTRUCTION DRAWINGS AND THEY DO NOT PURPOSE TO DO SO. THEY ARE TENDER STAGE DRAWINGS FOR TENDERING PURPOSE OF THE BUILDING AND MODIFICATIONS ARE TO BE POSSIBLY EXPECTED IN FINAL CONSTRUCTION DRAWINGS.

ADEQUACY CHECK-BY CONTRACTOR

Contractors are required to comprehensively review this drawing and revert
Within 10 working days to the architects with any of the following
1. Missing information in the drawings.
2. Request for revision in construction details w.r.t ease of construction.
3. Request for clarifications regarding Tender / Non-tender items.

This check is to ensure that revisions in drawing are not sought during
The construction process, thus ensuring timely completion of the project.

## Legend

| Rev | Purpose of Issue | Date | Authorized |
|---|---|---|---|
| R0 | Issued For Tender | 29/01/2026 | PJ |

**TENDER DRAWING PACKAGE**

Key Plan

N

Project :
SRFDCL_RIVERSIDE SAVOURIES

Client :
Sabarmati Riverfront
Reconnecting Ahmedabad to its River


Design Consultant : INI DESIGN STUDIO (Formerly Stantec Consulting)
711 72, Titanium, Corporate Road, Satellite,Ahmedabad-380015
Phone: +91 79 66128870 / 711 72 Fax: +91 79 66128873
E-mail: info@inidesignstudio.com; Web:www.inidesignstudio.com
Design, MEPF Engineering, Interiors, Landscape, Urban Design, PMC,Master Planning, Urban & Regional Planning, Visualization & Research
INI DESIGN STUDIO Ahmedabad I Mumbai I Pune I Kolkata


Parcel Name:

Drawing title:
HVAC LAYOUT
FIRST FLOOR PLAN (TYPICAL BLOCK)

INI Project Number:
124200602

| Original Scale | Drawn: | Checked: | Authorised: | Size: |
|---|---|---|---|---|
| 1:100 | ZS | SK | PJ | A0 |
| | Date : 29/01/2026 | Date : 29/01/2026 | Date : 29/01/2026 | |

Drawing Number: RS-M-202 Rev: R0

30 / 01 / 2026 - 11:49:16 AM

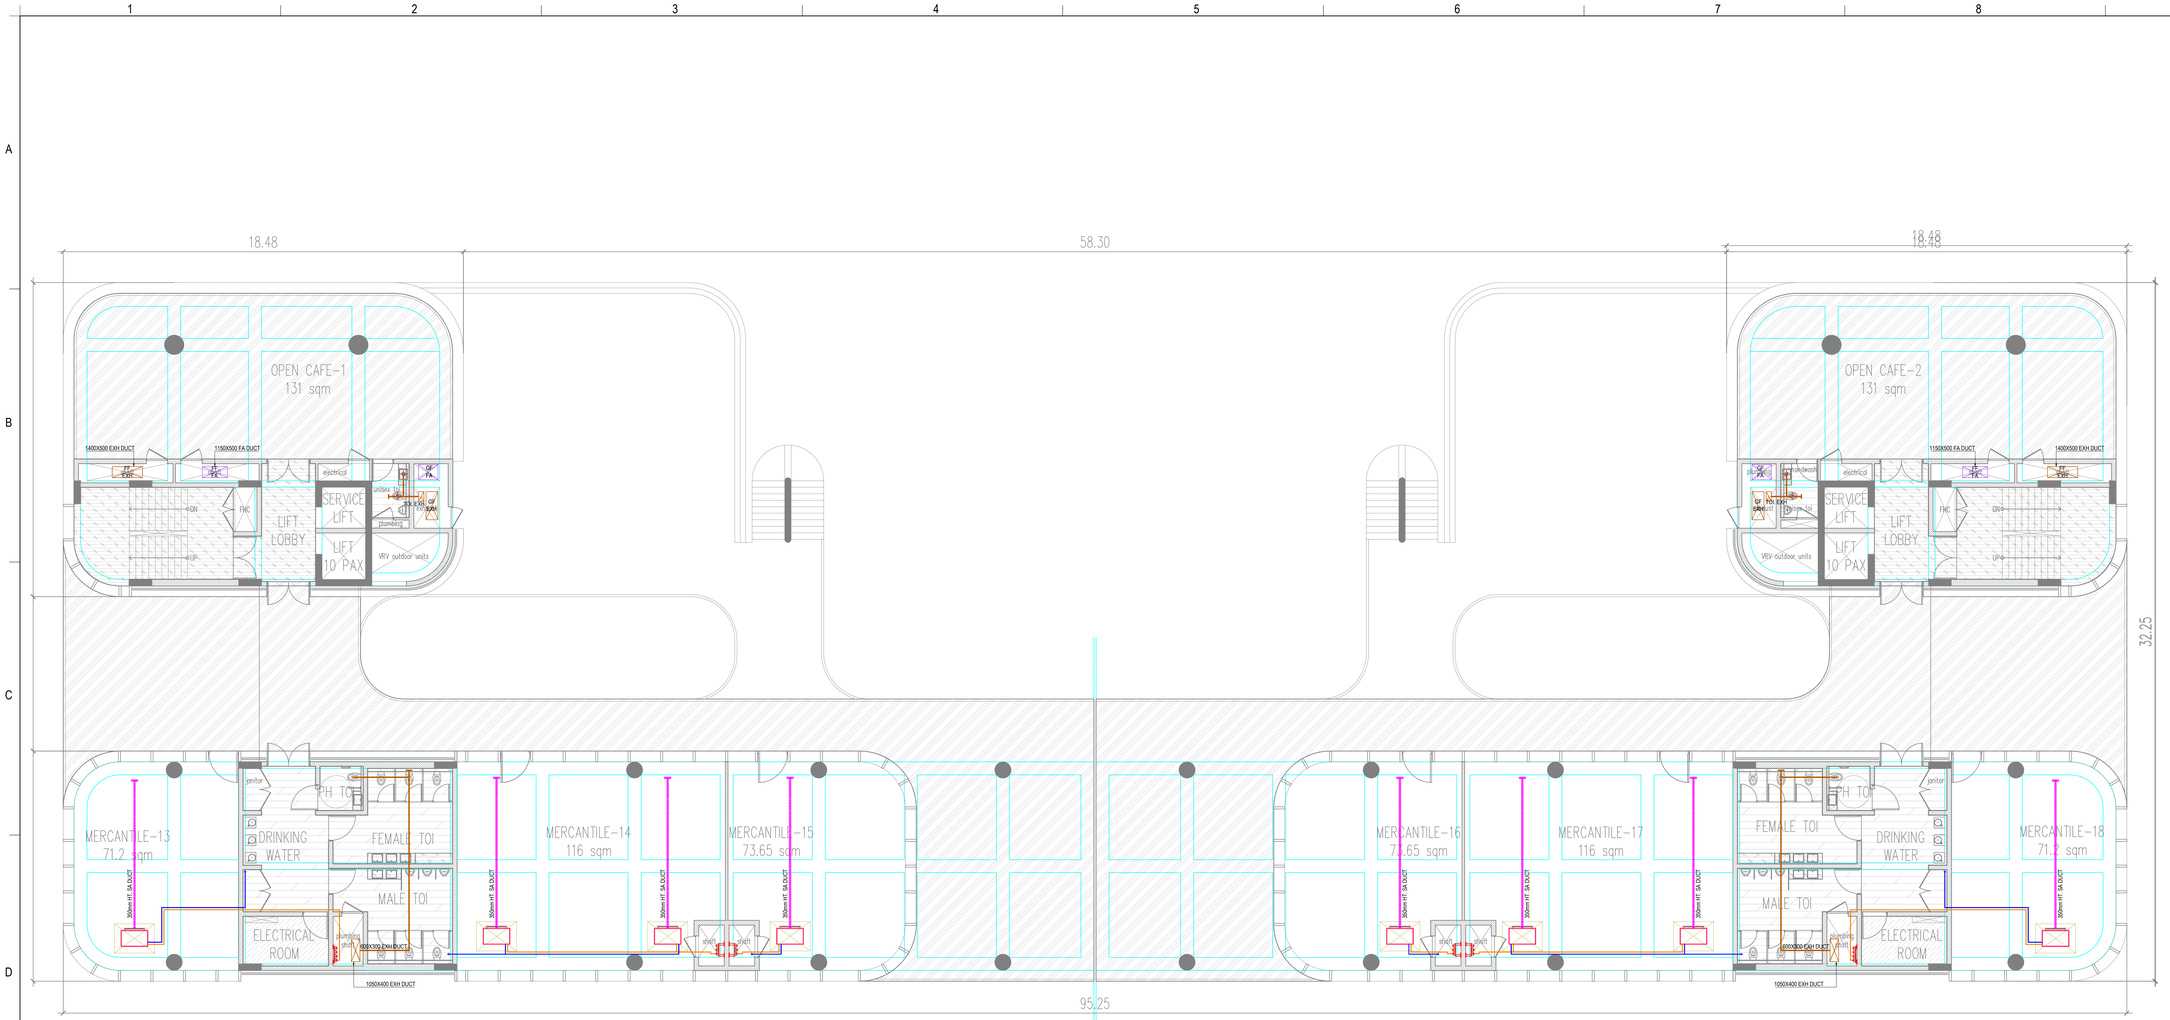


# SECOND FLOOR PLAN

HVAC LEGENDS:

| | |
|---|---|
| | CEILING SUSPENDED TYPE DUCTABLE UNIT (CSAHU) |
| | CABINET TYPE EXHAUST FAN |
| | CABINET TYPE EXHAUST FAN |
| | HI-WALL TYPE AC UNIT |
| | DX OUTDOOR UNIT |
| | EXHAUST DIFFUSER |
| | SUPPLY AIR DUCT |
| | FRESH AIR DUCT |
| | EXHAUST AIR DUCT |
| | VRF OUTDOOR UNIT |
| | REF. PIPE |
| | DRAIN PIPE |
| | PROPELLER TYPE EXHAUST FAN |
| | JET FAN |

NOTE:

1) Shown air washer, Dry scrubber & Exhaust fan for Kitchen Ventilation And indoor & Outdoor Equipments for Air conditioning are indicative only.
2) Allocated equipment's Space & Shafts / duct are with basic assumption as shown in tender specification.

## General Notes

1. DRAWINGS ARE THE COPYRIGHT PROPERTY OF **INI DESIGN STUDIO** (Formerly Stantec Consulting)
   THE DRAWINGS AND SPECIFICATIONS FOR THIS PROJECT ARE PROTECTED BY COPYRIGHT AND WILL NOT BE REPRODUCED, USED, OR DISTRIBUTED WITHOUT EXPRESS WRITTEN PERMISSION OF **INI DESIGN STUDIO.**
2. THESE DRAWINGS INDICATE IN GENERAL THE PROJECT IN TERMS OF BUILDING DESIGN CONCEPTS,THE DIMENSIONS OF THE BUILDINGS AND THE MAJOR BUILDING DESIGN ELEMENTS. AS INDICATED OR SPECIFIED. THE CONTRACTOR SHALL FINISH ALL ITEMS REQUIRED FOR THE PROPER EXECUTION AND COMPLETION OF THE DECISIONS OF THE **INI** AS TO THE ITEMS OF WORK INCLUDED WITHIN THE DOCUMENT SHALL BE FINAL AND COMBINING THE CONTRACTOR.
3. ALL DIMENSIONS ARE IN MILLIMETERS, UNLESS OTHERWISE MENTIONED /SPECIFIED.
4. DRAWINGS IN NO CASE SHALL BE SCALED AND ONLY WRITTEN DIMENSIONS SHALL BE FOLLOWED. LARGE SCALE DETAILS SHALL TAKE PRECEDENCE OVER SMALL SCALE DRAWINGS.
5. PARTITIONS AND WALLS SHOWN CENTERED ON COLUMN CENTER OR FLUSH-FACED WITH STRUCTURAL COLUMNS ARE NOT DIMENSIONED.
6. CONTRACTOR SHALL INFORM AND OBTAIN PERMISSION IN WRITING FROM THE **INI** BEFORE MAKING ANY DEVIATIONS FROM THE DRAWINGS.
7. ITEMS OF WORK REQUIRED ON ONE DRAWING OR IN ONE SECTION OF THE SPECIFICATIONS HAVE THE SAME FORCE AND EFFECT AS IF REQUIRED IN ALL DRAWINGS, OR IN ALL SECTIONS OF THE SPECIFICATIONS.
8. PLINTH LEVELS TO BE DECIDED ON SITE WITH REFERENCE TO LEVELS ON THE SITE IN CONSULTATION WITH BUILDING DESIGN DRAWINGS.
9. FOR DOOR AND WINDOWS SCHEDULE REFER DRAWING NO. _____
10. FOR ROOM FINISH SCHEDULE REFER DRAWING NO. _____
11. RAIN WATER DRAIN PIPES OR SLEEVES THROUGH BEAMS AND CURBING TO BE INSTALLED WHILE CASTING AS PER THE POSITIONS SHOWN.
12. FOR DIMENSIONS, LOCATIONS AND DETAILS OF ALL STRUCTURAL MEMBERS REFER STRUCTURAL DRAWINGS.
13. DIMENSIONS ON ALL ELEVATIONS AND SECTIONS SHOWN ON BUILDING DESIGN DRAWINGS ARE SHOWN AS TOP OF UN-FINISHED FLOOR LEVEL UNLESS OTHERWISE MENTIONED.
14. ALL DRAWINGS SHALL BE READ IN CONJUNCTION WITH ALL OTHER CONSULTANTS' DRAWINGS, TOGETHER WITH THE SPECIFICATIONS. DISCREPANCIES AND / OR AMBIGUITIES, IF ANY, SHALL BE BROUGHT TO THE NOTICE OF THE **INI** AND CLARIFICATIONS SHALL BE MADE PRIOR TO EXECUTION.
15. THE CONTRACTOR SHALL COORDINATE ALL MECHANICAL FLOOR AND WALL SLEEVES AND SHAFTS IN CONCRETE SLABS AND WALLS WITH MECHANICAL, PLUMBING, FIRE PROTECTION, ELECTRICAL,STRUCTURAL AND BUILDING DESIGN DRAWINGS.
16. NOTES APPEARING ON VARIOUS DRAWINGS FOR DIFFERENT SYSTEMS AND MATERIAL SHEET SHALL BE REVIEWED AND NOTES ON ANY ONE DRAWING SHALL BE APPLIED TO RELATED DRAWINGS AND DETAILS.

THESE DRAWINGS ARE NOT CONSTRUCTION DRAWINGS AND THEY DO NOT PURPOSE TO DO SO. THEY ARE TENDER STAGE DRAWINGS FOR TENDERING PURPOSE OF THE BUILDING AND MODIFICATIONS ARE TO BE POSSIBLY EXPECTED IN FINAL CONSTRUCTION DRAWINGS.

ADEQUACY CHECK-BY CONTRACTOR

Contractors are required to comprehensively review this drawing and revert
Within 10 working days to the architects with any of the following
1. Missing information in the drawings.
2. Request for revision in construction details w.r.t ease of construction.
3. Request for clarifications regarding Tender / Non-tender items.

This check is to ensure that revisions in drawing are not sought during
The construction process, thus ensuring timely completion of the project.

## Legend

| Rev | | Date | Authorized |
|---|---|---|---|
| | | | |
| | | | |
| | | | |
| | | | |
| | | | |
| | | | |
| | | | |
| R0 | Issued For Tender | 29/01/2026 | PJ |
| Rev | Purpose of Issue | Date | Authorized |

**TENDER DRAWING PACKAGE**

Key Plan

N

Project :
SRFDCL_RIVERSIDE SAVOURIES

Client :
Sabarmati Riverfront
Reconnecting Ahmedabad to its River


Design Consultant : INI DESIGN STUDIO (Formerly Stantec Consulting)
71/ 72, Titanium, Corporate Road, Sahelibe,Ahmedabad-380015
Phone: +91 79 66128870 / 71/ 72 Fax: +91 79 66128873
E-mail: info@inidesignstudio.com;
Web:www.inidesignstudio.com
Design, MEPT Engineering, Interiors, Landscape, Urban Design, PMC, Master Planning, Urban & Regional Planning, Visualization & Research
INI DESIGN STUDIO
Ahmedabad I Mumbai I Pune I Kolkata


Parcel Name:

Drawing title:
HVAC LAYOUT
SECOND FLOOR PLAN (TYPICAL BLOCK)

INI Project Number:
124200602

| Original Scale | Drawn: | Checked: | Authorised: | Size: |
|---|---|---|---|---|
| 1:100 | ZS | SR | PJ | A0 |
| | Date : 29/01/2026 | Date : 29/01/2026 | Date : 29/01/2026 | |

Drawing Number: RS-M-203 Rev: R0

30 / 01 / 2026 - 11:49:16 AM

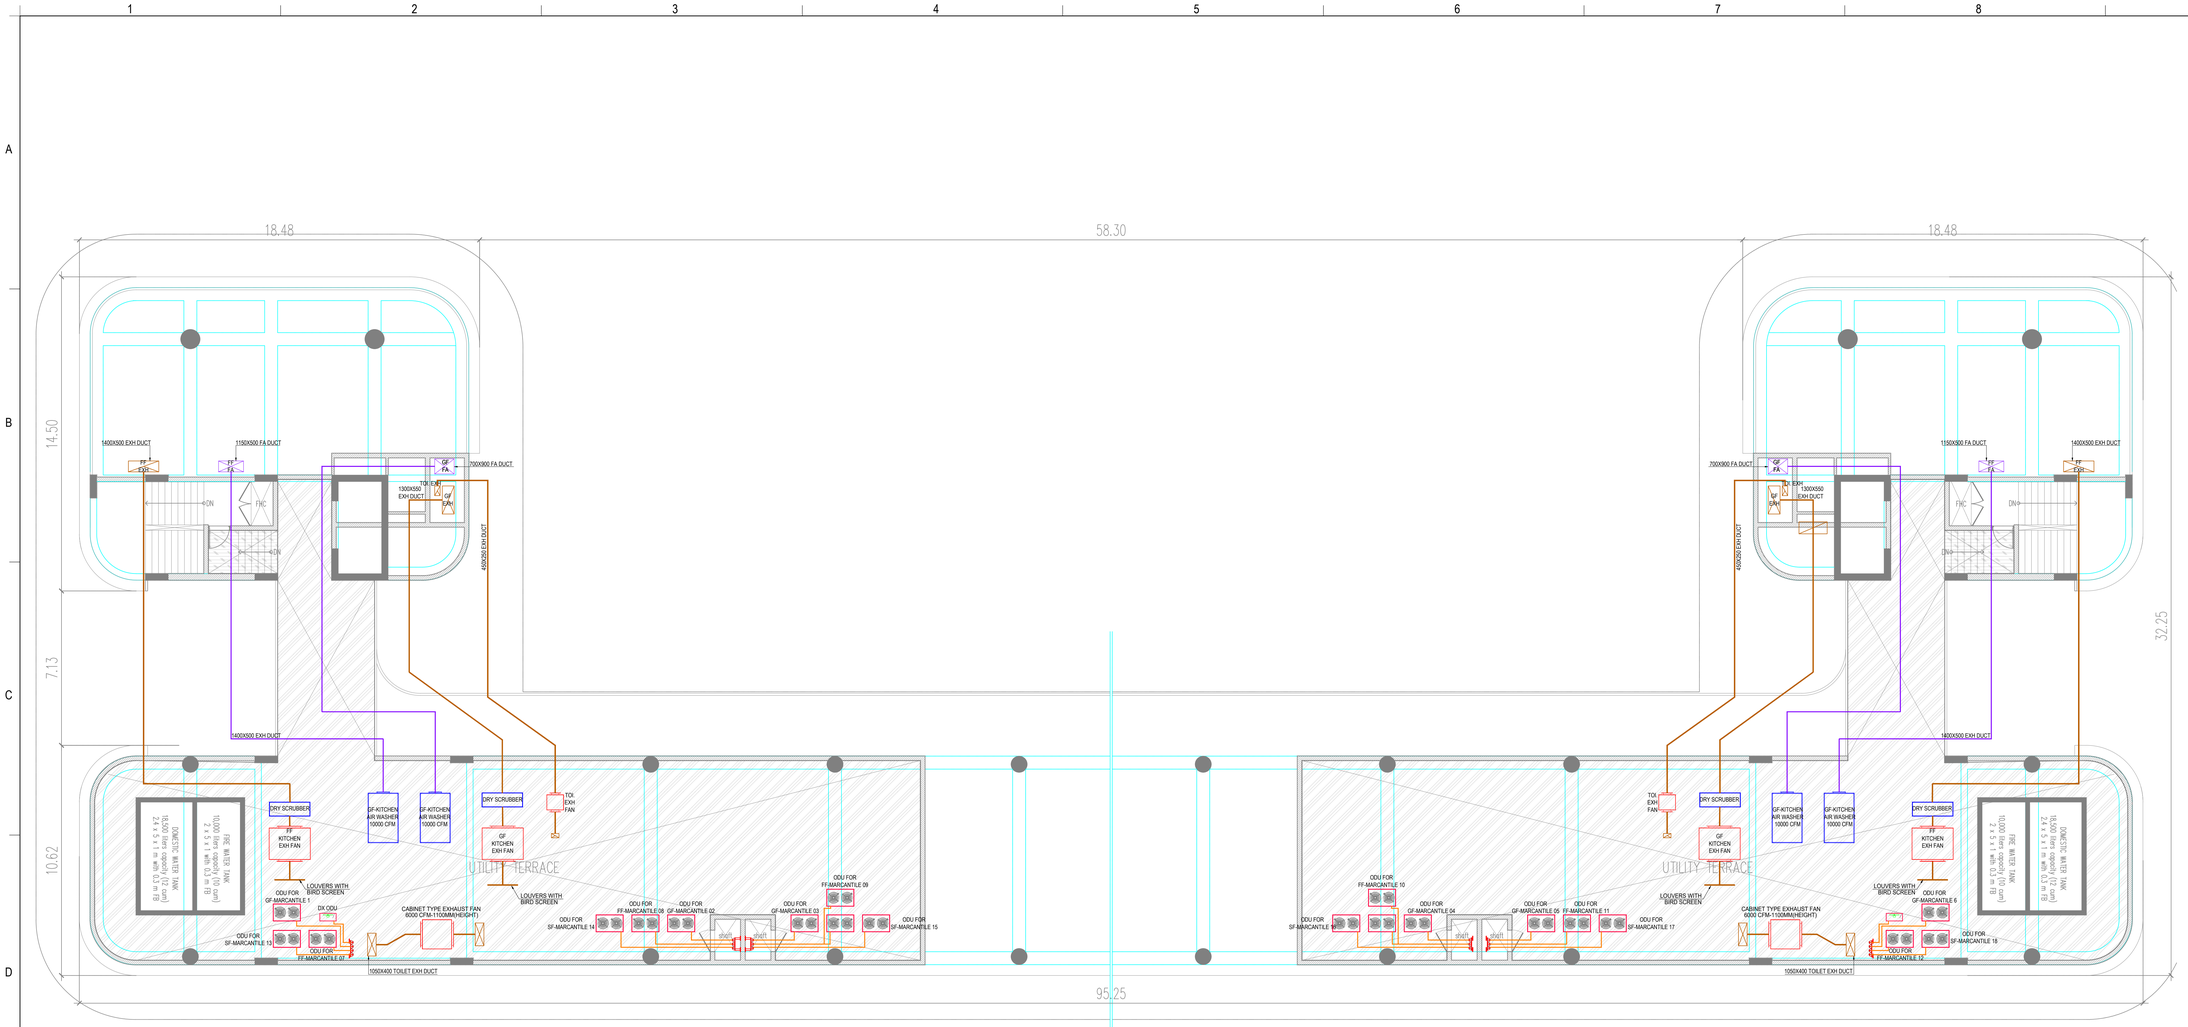


# UTILITY TERRACE PLAN

HVAC LEGENDS:

| | |
|---|---|
| | CEILING SUSPENDED TYPE DUCTABLE UNIT (CSAHU) |
| | CABINET TYPE EXHAUST FAN |
| | CABINET TYPE EXHAUST FAN |
| | HI-WALL TYPE AC UNIT |
| | DX OUTDOOR UNIT |
| | EXHAUST DIFFUSER |
| | SUPPLY AIR DUCT |
| | FRESH AIR DUCT |
| | EXHAUST AIR DUCT |
| | VRF OUTDOOR UNIT |
| | REF. PIPE |
| | DRAIN PIPE |
| | PROPELLER TYPE EXHAUST FAN |
| | JET FAN |

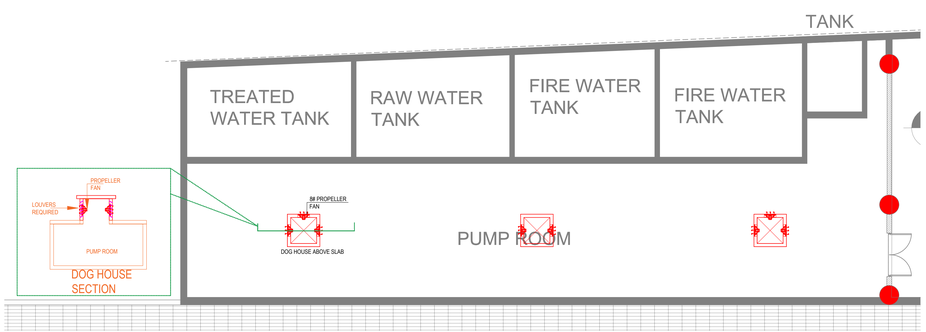


PART PLAN FOR PUMP ROOM

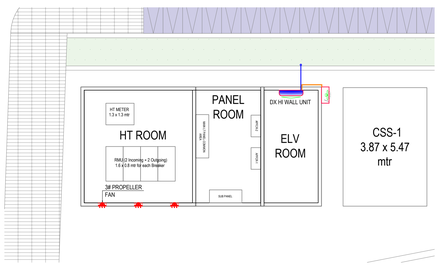


PART PLAN FOR HT & ELV ROOM

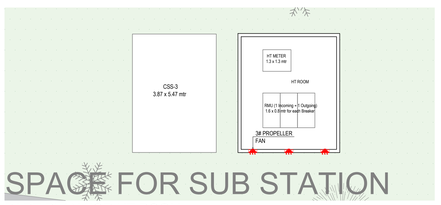


PART PLAN FOR HT ROOM

NOTE:

1) Shown air washer, Dry scrubber & Exhaust fan for Kitchen Ventilation And indoor & Outdoor Equipments for Air conditioning are indicative only.
2) Allocated equipment's Space & Shafts / duct are with basic assumption as shown in tender specification.

## General Notes

1. DRAWINGS ARE THE COPYRIGHT PROPERTY OF **INI DESIGN STUDIO** (Formerly Stantec Consulting)
   THE DRAWINGS AND SPECIFICATIONS FOR THIS PROJECT ARE PROTECTED BY COPYRIGHT AND WILL NOT BE REPRODUCED, USED, OR DISTRIBUTED WITHOUT EXPRESS WRITTEN PERMISSION OF **INI DESIGN STUDIO.**
2. THESE DRAWINGS INDICATE IN GENERAL THE PROJECT IN TERMS OF BUILDING DESIGN CONCEPTS,THE DIMENSIONS OF THE BUILDINGS AND THE MAJOR BUILDING DESIGN ELEMENTS. AS INDICATED OR SPECIFIED, THE CONTRACTOR SHALL FINISH ALL ITEMS REQUIRED FOR THE PROPER EXECUTION AND COMPLETION OF THE DECISIONS OF THE **INI** AS TO THE ITEMS OF WORK INCLUDED WITHIN THE DOCUMENT SHALL BE FINAL AND COMBINING THE CONTRACTOR.
3. ALL DIMENSIONS ARE IN MILLIMETERS, UNLESS OTHERWISE MENTIONED /SPECIFIED.
4. DRAWINGS IN NO CASE SHALL BE SCALED AND ONLY WRITTEN DIMENSIONS SHALL BE FOLLOWED. LARGE SCALE DETAILS SHALL TAKE PRECEDENCE OVER SMALL SCALE DRAWINGS.
5. PARTITIONS AND WALLS SHOWN CENTERED ON COLUMN CENTER OR FLUSH-FACED WITH STRUCTURAL COLUMNS ARE NOT DIMENSIONED.
6. CONTRACTOR SHALL INFORM AND OBTAIN PERMISSION IN WRITING FROM THE **INI** BEFORE MAKING ANY DEVIATIONS FROM THE DRAWINGS.
7. ITEMS OF WORK REQUIRED ON ONE DRAWING OR IN ONE SECTION OF THE SPECIFICATIONS HAVE THE SAME FORCE AND EFFECT AS IF REQUIRED IN ALL DRAWINGS, OR IN ALL SECTIONS OF THE SPECIFICATIONS.
8. PLINTH LEVELS TO BE DECIDED ON SITE WITH REFERENCE TO LEVELS ON THE SITE IN CONSULTATION WITH BUILDING DESIGN DRAWINGS.
9. FOR DOOR AND WINDOWS SCHEDULE REFER DRAWING NO. _____
10. FOR ROOM FINISH SCHEDULE REFER DRAWING NO.
11. RAIN WATER DRAIN PIPES OR SLEEVES THROUGH BEAMS AND CURBING TO BE INSTALLED WHILE CASTING AS PER THE POSITIONS SHOWN.
12. FOR DIMENSIONS, LOCATIONS AND DETAILS OF ALL STRUCTURAL MEMBERS REFER STRUCTURAL DRAWINGS.
13. DIMENSIONS ON ALL ELEVATIONS AND SECTIONS SHOWN ON BUILDING DESIGN DRAWINGS ARE SHOWN AS TOP OF UN-FINISHED FLOOR LEVEL UNLESS OTHERWISE MENTIONED.
14. ALL DRAWINGS SHALL BE READ IN CONJUNCTION WITH ALL OTHER CONSULTANTS' DRAWINGS, TOGETHER WITH THE SPECIFICATIONS DISCREPANCIES AND / OR AMBIGUITIES, IF ANY, SHALL BE BROUGHT TO THE NOTICE OF THE **INI** AND CLARIFICATIONS SHALL BE MADE PRIOR TO EXECUTION.
15. THE CONTRACTOR SHALL COORDINATE ALL MECHANICAL FLOOR AND WALL SLEEVES AND SHAFTS IN CONCRETE SLABS AND WALLS WITH MECHANICAL, PLUMBING, FIRE PROTECTION, ELECTRICAL,STRUCTURAL AND BUILDING DESIGN DRAWINGS.
16. NOTES APPEARING ON VARIOUS DRAWINGS FOR DIFFERENT SYSTEMS AND MATERIAL SHEET SHALL BE REVIEWED AND NOTES ON ANY ONE DRAWING SHALL BE APPLIED TO RELATED DRAWINGS AND DETAILS.

THESE DRAWINGS ARE NOT CONSTRUCTION DRAWINGS AND THEY DO NOT PURPOSE TO DO SO. THEY ARE TENDER STAGE DRAWINGS FOR TENDERING PURPOSE OF THE BUILDING AND MODIFICATIONS ARE TO BE POSSIBLY EXPECTED IN FINAL CONSTRUCTION DRAWINGS.

ADEQUACY CHECK-BY CONTRACTOR

Contractors are required to comprehensively review this drawing and revert
Within 10 working days to the architects with any of the following
1. Missing information in the drawings.
2. Request for revision in construction details w.r.t ease of construction.
3. Request for clarifications regarding Tender / Non-tender items.

This check is to ensure that revisions in drawing are not sought during
The construction process, thus ensuring timely completion of the project.

## Legend

| Rev | Purpose of Issue | Date | Authorized |
|---|---|---|---|
| | | | |
| | | | |
| | | | |
| | | | |
| | | | |
| | | | |
| | | | |
| R0 | Issued For Tender | 29/01/2026 | PJ |

**TENDER DRAWING PACKAGE**

Key Plan

N

Project :
SRFDCL_RIVERSIDE SAVOURIES

Client :
Sabarmati Riverfront
Reconnecting Ahmedabad to its River


Design Consultant : INI DESIGN STUDIO (Formerly Stantec Consulting)
71/ 72, Titanium, Corporate Road, Satellite,Ahmedabad-380015
Phone: +91 79 6612B070 / 71/ 72 Fax: +91 79 6612B073
E-mail: info@inidesignstudio.com;
Web:www.inidesignstudio.com
Design, MEPF Engineering, Interiors, Landscape, Urban Design, PMC, Master Planning, Urban & Regional Planning, Visualization & Research
INI DESIGN STUDIO
Ahmedabad I Mumbai I Pune I Kolkata


Parcel Name:

Drawing title:
HVAC LAYOUT
UTILITY FLOOR PLAN (TYPICAL BLOCK)

INI Project Number:
124200602

| Original Scale | Drawn: | Checked: | Authorised: | Size: |
|---|---|---|---|---|
| 1:100 | ZS | SR | PJ | A0 |
| | Date : 29/01/2026 | Date : 29/01/2026 | Date : 29/01/2026 | |

Drawing Number: RS-M-204 Rev: R0

30 / 01 / 2026 - 11:49:16 AM